Permit #F00156164

FilmL.A., Inc.
6255 W Sunset Blvd, 12th Floor
Hollywood, CA 90028
t: (213)977-8600 - f: (213)977-8601
www.filmla.com

Summary Information

Permit No: F00156164 **Type of Permit:** FILMING **Release Date:** 09/17/2019

Production Company	COOLER WATER PRODUCTIONS LLC
Insured Company Name	COOLER WATER PRODUCTIONS LLC
Contact Phone No. 1	12346
Contact Phone No. 2	
Fax	10202 WEST WASHINGTON BLVD,
Address	MYRNA LOY BLDG #206 CULVER CITY, California 90232
Production Title	UNTITLED SHOWTIME LAKERS PROJECT
Type of Production	TV Drama

Producer	SCOTT STEPHENS
Director	ADAM MCKAY
1st AD	MATT REBENKOFF
Production Manager	DOUG ORNSTEIN
FilmL.A. Coordinator	Hans Groszkruger
Location Manager	GREGORY ALPERT
Primary Phone	Mobile - 818-535-5092
Secondary Phone	Office - 213-534-3504
Location Assistant	PATRICK CHISHOLM
Primary Phone	Mobile - 818-632-2175
Secondary Phone	

Fees

Posting 600	$138.00
Notification Charge	$173.00
FILMLA NON-REFUNDABLE FILM APPLICATION FEE	$699.00
LA CITY LANE AND STREET CLOSURE FEE	$312.00
LA CITY FIRE DEPARTMENT SPOT CHECK SURCHARGE	$85.00

Total Permit Fee $1,407.00

Number of Locations 1

NOT A PERMIT

FilmL.A., Inc.
6255 W Sunset Blvd, 12th Floor
Hollywood, CA 90028
t: (213)977-8600 - f: (213)977-8601
www.filmla.com

Summary Information — Location

Permit Number F00156164
Production Company COOLER WATER PRODUCTIONS LLC
Insured Company COOLER WATER PRODUCTIONS LLC
Production Title UNTITLED SHOWTIME LAKERS PROJE...

Location Manager GREGORY ALPERT
Primary Phone Mobile - 818-535-5092
Secondary Phone Office - 213-534-3504

Location Address 8327 Reseda Blvd, Los Angeles, CA, 91325
Location Type Medical Clinic/Doctor's Office
Prep Dates 9/17/2019 - 9/17/2019 17:00 - 11:00 1 day
Film Dates 9/18/2019 - 9/18/2019 11:00 - 22:00 1 day
Strike Dates 9/18/2019 - 9/18/2019 22:00 - 07:00
Open or Closed to the Public Closed

Generic Conditions
THE CONSUMPTION OF ALCOHOLIC BEVERAGES AND THE USE OF DRUGS, INCLUDING MARIJUANA, ON LOCATION BY ANY CAST, CREW, OR INVITED GUESTS IS STRICTLY PROHIBITED.
All travel lanes and bike lanes shall be closed per the WATCH manual.
Equipment staging and vehicles may park on one side of the street only.
Must Maintain 5' Clearance on Sidewalks/Walkways
No cast or crew parking on area streets
Number of uniformed officers listed on the permit is a minimum requirement. Permittee remains responsible for deploying a sufficient number of uniformed officers to provide traffic and crowd control to ensure the safety of the film crew and the public.
Traffic control must be done in accordance w/MUTCD
Traffic Officers Required
Uniformed officers shall have a copy of the film permit in their possession and are required to confirm that all traffic control signage devices are in place.

Please see attached document Reseda Blvd btwn Roscoe & 8363 Reseda Blvd WS curb - Untitled Showtime Lakers Project.pdf

Equipment on Location

Type	Quantity
10 Ton Truck	2
2500 gal water truck	2
Cast/Crew vehicles	75
Catering Truck	3
Generator	2
Honey Wagons	1
Portable restrooms	2
Stakebed Trucks	6
Trailers	2
Vans	6

Personnel on Location

Type	Quantity
Cast	2
Crew	75
Extras	15
Off-Duty/Retired LAPD Officer(s)	2
Spot Check	1

Filming Activities Equipment on property; Equipment on sidewalk & street; Exterior Dialogue; Handheld equipment; Interior Dialogue; Intermittent pedestrian control; Intermittent traffic control - 2 minute standard (except 0700-0900 hrs & 1500-1900 hrs); ACTORS SMOKING FOR PICTURE; HAZING MACHINE; EQUIPMENT IN CURB LANE; SCENE WITH TWO ACTORS IN CAR WHICH IS PARKED IN THE LOT BEHIND THE LOCATION;

NOT A PERMIT

FilmL.A., Inc.
6255 W Sunset Blvd, 12th Floor
Hollywood, CA 90028
t: (213)977-8600 - f: (213)977-8601
www.filmla.com

Summary Information — Location

Permit Number F00156164
Production Company COOLER WATER PRODUCTIONS LLC
Insured Company COOLER WATER PRODUCTIONS LLC
Production Title UNTITLED SHOWTIME LAKERS PROJE...

Location Manager GREGORY ALPERT
Primary Phone Mobile - 818-535-5092
Secondary Phone Office - 213-534-3504

Special Effects:

Type	No. Times Per Day	No. Takes Per Take
Smoke effects	1	1
ACTORS SMOKING IN SCENE FOR PICTURE	1	1
CANDLES	1	1

Jurisdiction **Political:** Los Angeles City - Council District 12 **Police:** Los Angeles Police **Fire:** Los Angeles City Department

Thomas Guide **Page:** 530 **Grid:** J2

Approvals

LOS ANGELES CITY POLICE DEPARTMENT	Richard Priest
FILML.A. CLOSURES	Michael Gonzalez
LOS ANGELES CITY DEPARTMENT OF PUBLIC WORKS	Vanessa Martin

Parking

Base Camp
Location Type : Filming Location

Crew Parking
Location Type : Filming Location

Parking Notes
NOTE: TRUCKS WILL BE PARKED ON PRIVATE PROPERTY BEHIND THE LOCATION, AND ON RESEDA BLVD. WITHIN A LANE CLOSURE.
7701 GLORIA AVE.

Posting "No Parking" signs W/S OF RESEDA BLVD., FROM ROSCOE BLVD. NORTH TO: 8363 RESEDA BLVD.)

Approximate Footage 301 - 600 **Log Number** 255064

Date(s) 9/18/2019 to 9/18/2019 **Time(s)** 00:00 to 00:00

Lane / Full Closure W/S CURB LANE OF RESEDA BLVD. (FROM ROSCOE BLVD. NORTH TO: 8363 RESEDA BLVD.)
Approximate Footage 0 - 300

Date(s) 9/18/2019 to 9/18/2019 **Time(s)** 12:00 to 00:00

NOT A PERMIT

Permit #F00156164

Ⓢ TRAFFIC SIGNAL

● TRAFFIC CONE

TYPE I W/ SIGN

FLASHING ARROW SIGN (FAS)

ALL TRAFFIC CONTROL WILL BE INSTALLED TO MEET OR EXCEED THE LATEST CA-MUTCD MINIMUM REQUIREMENTS

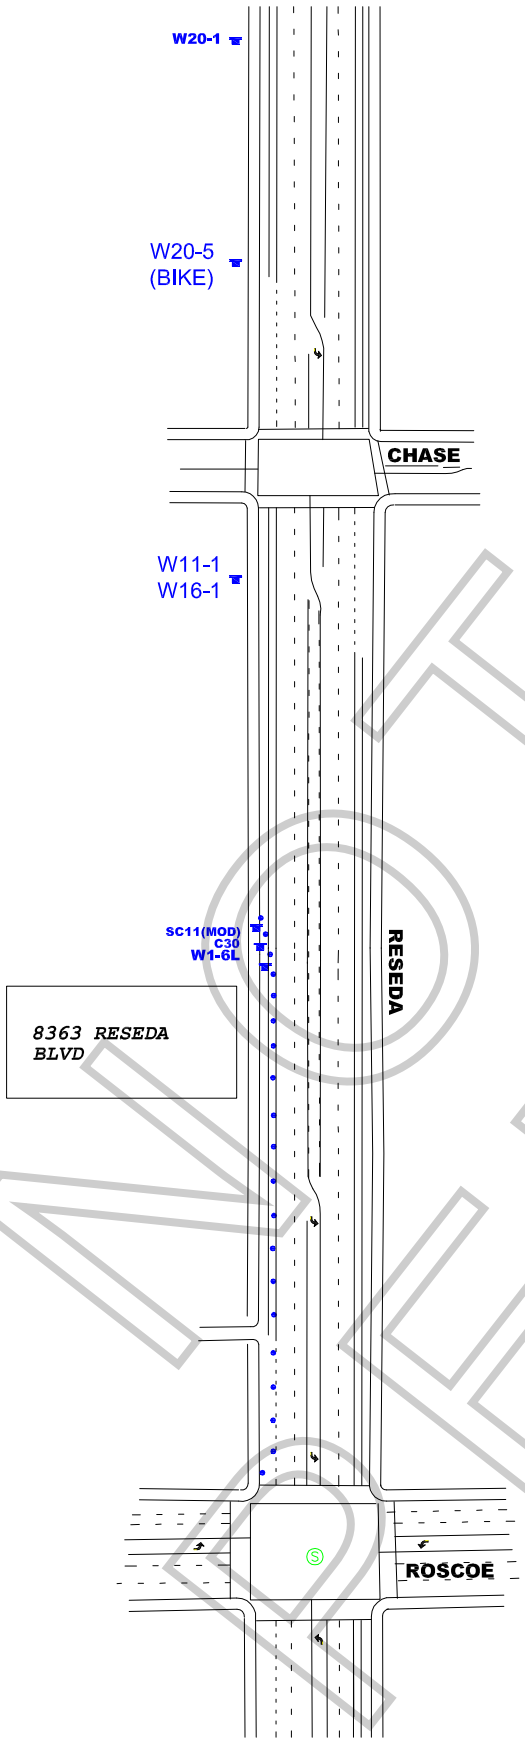

WORK ZONE TRAFFIC CONTROL PLAN
GENERAL NOTES

1. DATE/TIME: 9-18-19 FROM 12:00 HOURS TO 23:59 HOURS.

2. ALL SIGNING, STRIPING, AND TRAFFIC CONTROL DEVICES SHALL CONFORM TO THE (CURRENT) STATE OF CALIFORNIA DEPARTMENT OF TRANSPORTATION (CALTRANS) STANDARD PLANS AND STANDARD SPECIFICATIONS, CALIFORNIA MUTCD, AND ANY ADDENDUMS THERETO, AND AS SHOWN ON THESE PLANS, SYMBOLS AND ABBREVIATIONS USED ARE SHOWN ON CALTRANS STANDARD PLANS.
3. THERE WILL BE NO INTERFERENCE WITH TRAFFIC SIGNALS OR CROSSWALKS.
4. CONES WILL BE 28" MINIMUM HEIGHT AND HAVE REFLECTORIZED SLEEVES FOR NIGHT WORK.
5. POLICE WILL DIRECT TRAFFIC IF NECESSARY.

NOT A PERMIT

TCP FOR:	UNTITLED SHOWTIME LAKERS PROJECT
LOCATION:	W/S CURB LANE OF RESEDA BLVD FROM ROSCOE BLVD TO 8363 RESEDA BLVD NORTHRIDGE, CALIFORNIA
CONTACT:	PATRICK CHISHOLM PH# 818-632-2175
	JCL TRAFFIC SERVICES (213) 622-9775 C31-CA Lic # 805357
DATE / REVISIONS	DRAFTER: MARIO MENJIVAR
	SCALE: N.T.S.
	FILM LA: